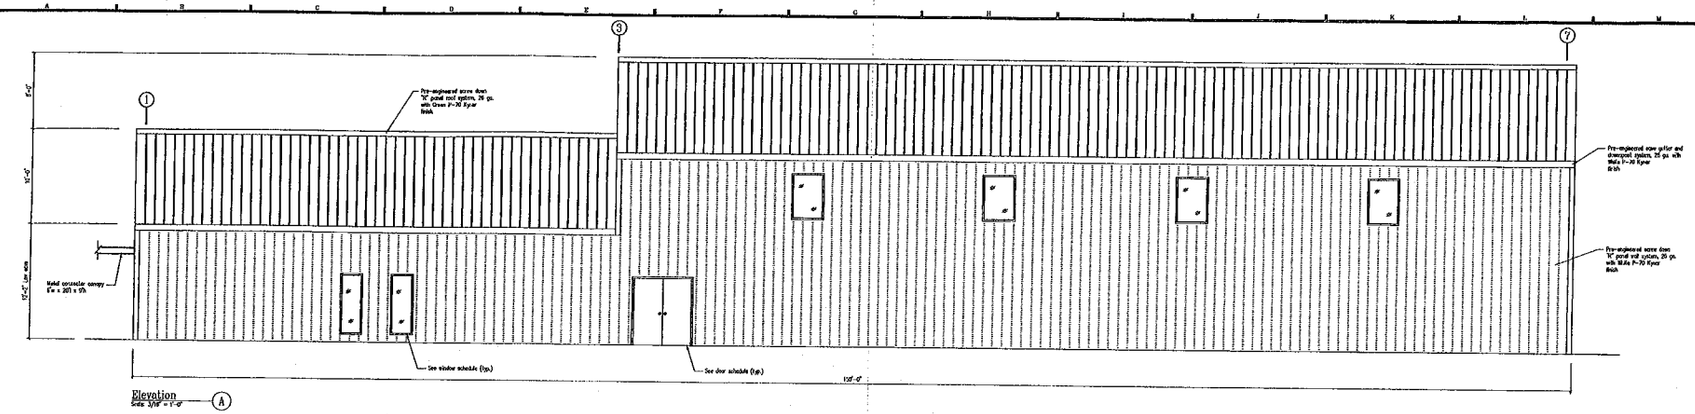

Elevation
Scale: 3/16" = 1'-0" (A)

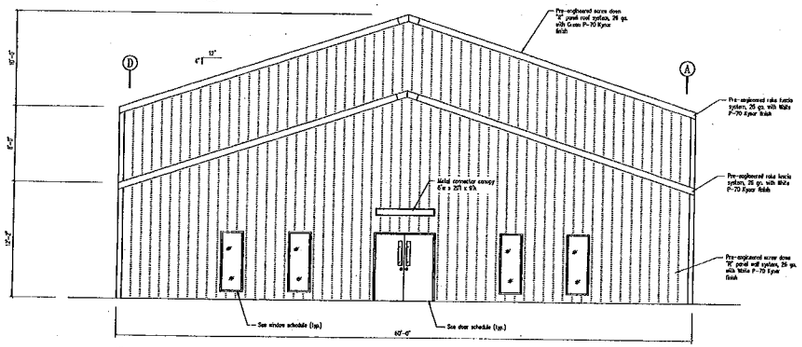

Elevation
Scale: 3/16" = 1'-0" (B)

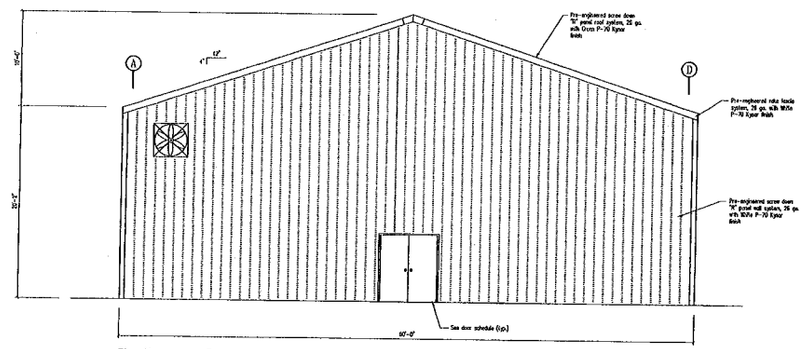

Elevation
Scale: 3/16" = 1'-0" (D)

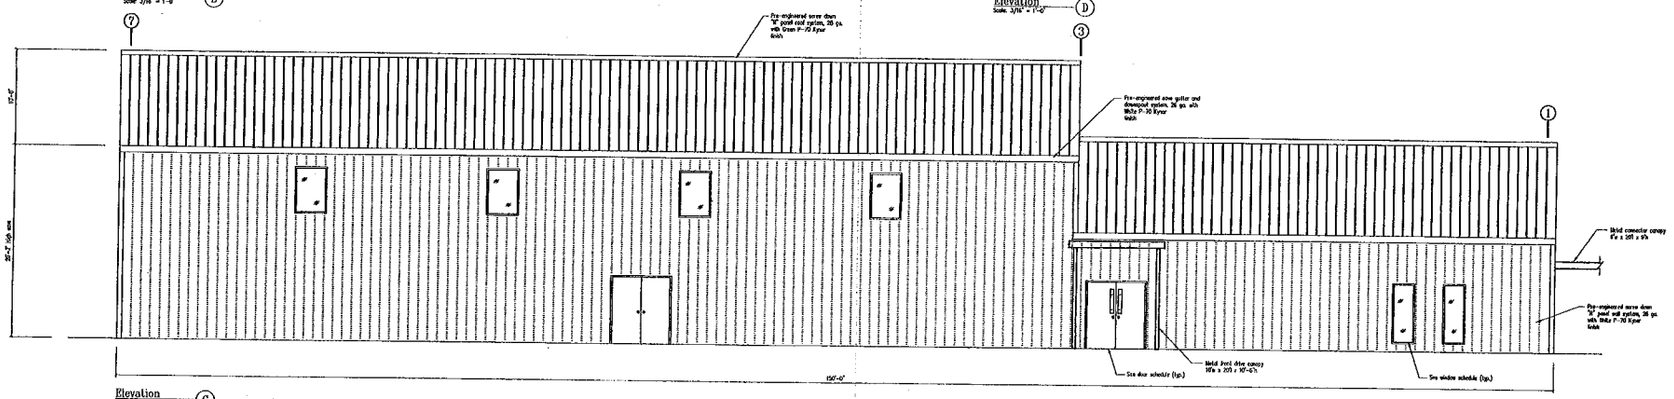

Elevation
Scale: 3/16" = 1'-0" (C)

LDI REPROPRINTING 3/02/2001 8:13

SUNBELT BUILDERS
Sunbelt Builders
Architecture / Planning
10641 Highway 36
Covington, Georgia
30014
P. 770. 788. 3031
F. 770. 788. 3046

Revisions

No.	Date	Description

Issued For:

Date	Description
02-28-01	Permits

Seal: GEORGIA REGISTERED No. 3774 PROFESSIONAL ARCHITECT WILLIAM E. STEMBRIDGE

Drawn By: mbm
Checked By: jb
Approved for Construction ☑
Not Approved For Construction ☐
Preliminary ☐

Project Title
Brown Bridge Christian Church
13100 Brown Bridge Rd.
Covington, Georgia

Sheet Title
Exterior Elevations

Rev. 01-02, REV. 03, 02

Project No.	Sheet No.
01-02	A-2
Scale 3/16" = 1'-0"	3 of 14