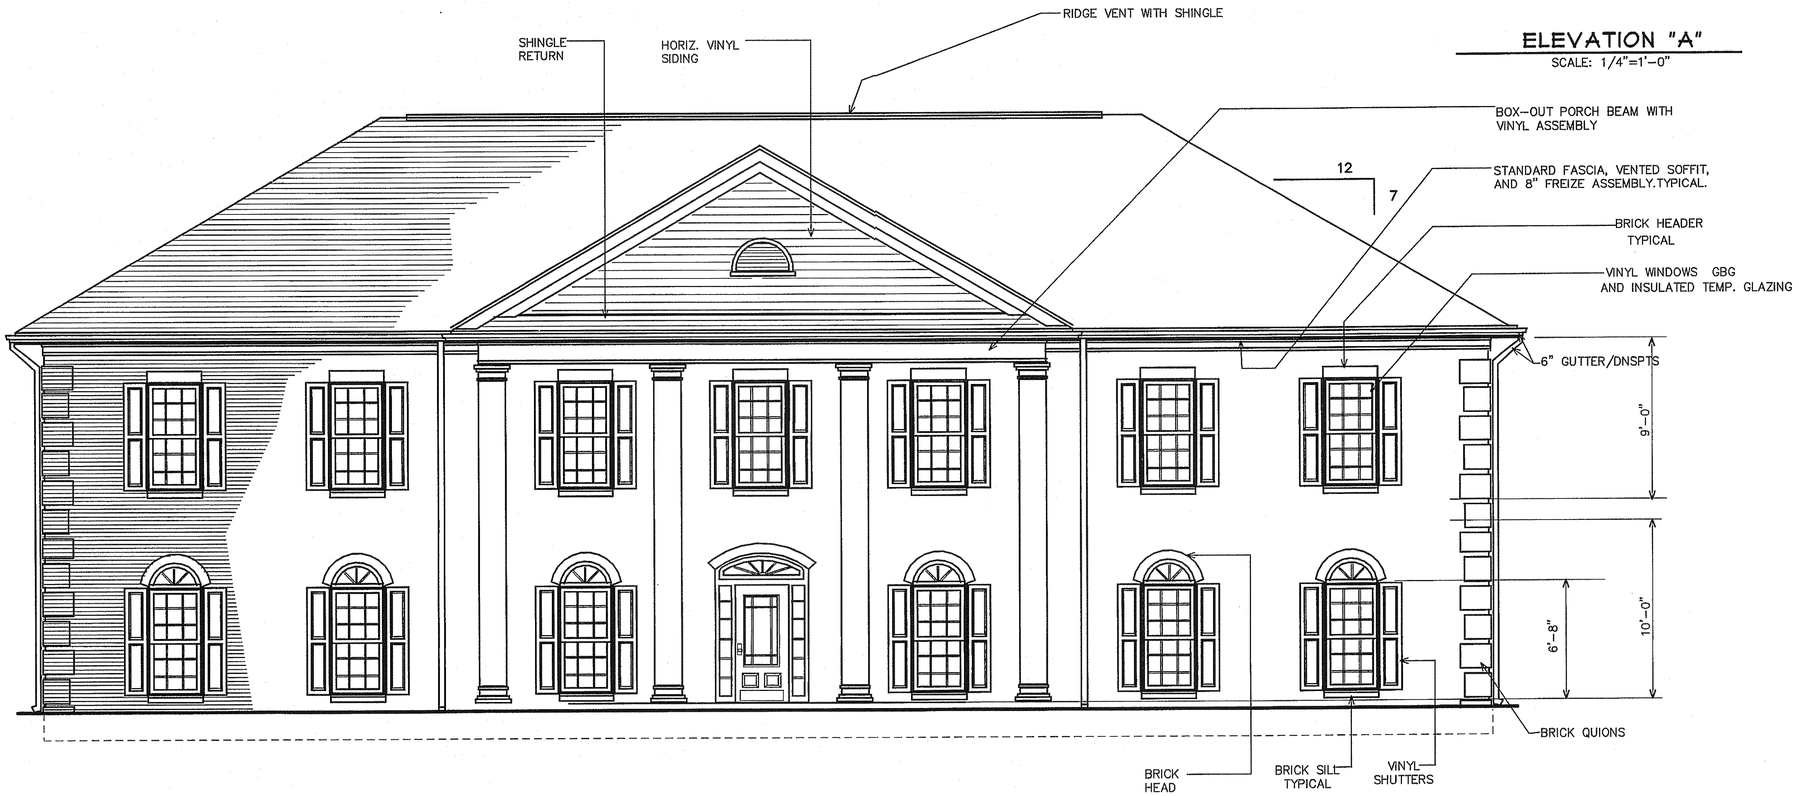

ELEVATION "A"

SCALE: 1/4"=1'-0"

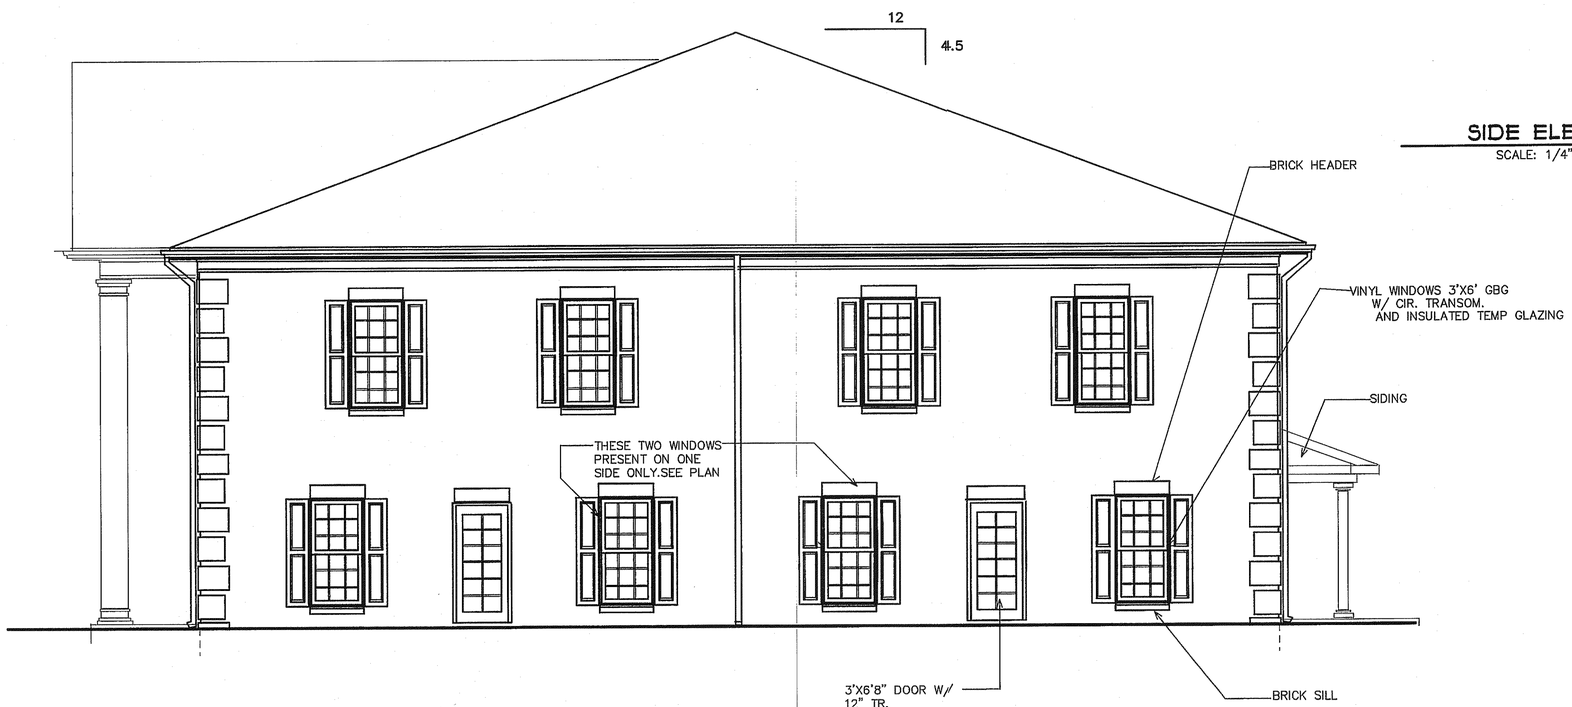

SIDE ELEVATION

SCALE: 1/4"=1'-0"

STATE OF GEORGIA
TODD ALBRITTON
CERTIFICATE NO. 9829
REGISTERED ARCHITECT

ALBRITTON & ASSOCIATES Architects

202 East Main Street
Thomaston, Georgia 30286
706-647-3697

COPYRIGHT:
THESE DOCUMENTS, AS INSTRUMENTS OF SERVICE, REMAIN THE PROPERTY OF THE ARCHITECT AND NO PART THEREOF MAY BE USED OR REPRODUCED IN ANY FORM WITHOUT WRITTEN PERMISSION.

PROJECT LOCATION
GRIFFIN, GEORGIA

PLANS FOR USE AT LOCATION LISTED ABOVE ONLY.

PROJECT TITLE:

NEW OFFICE BUILDING

DEVELOPER/BUILDER
STOL COMPANY

2 STORY

REVISIONS:

DATE:	REMARKS:

SHEET TITLE:

EXTERIOR ELEVATIONS

PROJECT NO.: ##

PROJECT DATE: OCT 20, 06

DRAWN BY: T. Albritton

CHECKED BY: T. Albritton

SHEET NO.

A-3A

OF ___