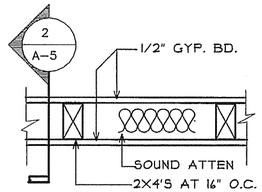

NON-LOAD BEARING NON-RATED INTERIOR WALLS:

NO SCALE

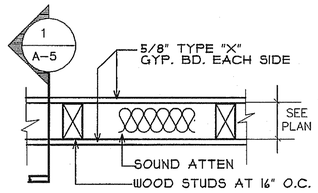

FIRE SEAL ALL PENTETRATIONS WITH U.L. LISTED ASSEMBLIES. BUILD WALL TIGHT TO BOTTOM OF ROOF DECK AT SMOKE WALL AND TO BOTTOM OF FIRE RATED CLG. OTHERWISE.

U.L. ASSEMBLY U305

1 HOUR TENANT SEPERATION WALL AND 1 HOUR SMOKE WALL

NO SCALE

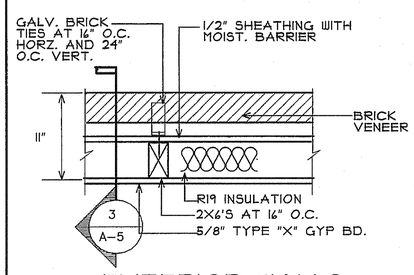

EXTERIOR WALLS:

FIRST FLOOR

NO SCALE

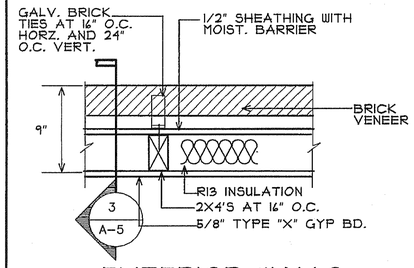

EXTERIOR WALLS:

UPPER FLOOR

NO SCALE

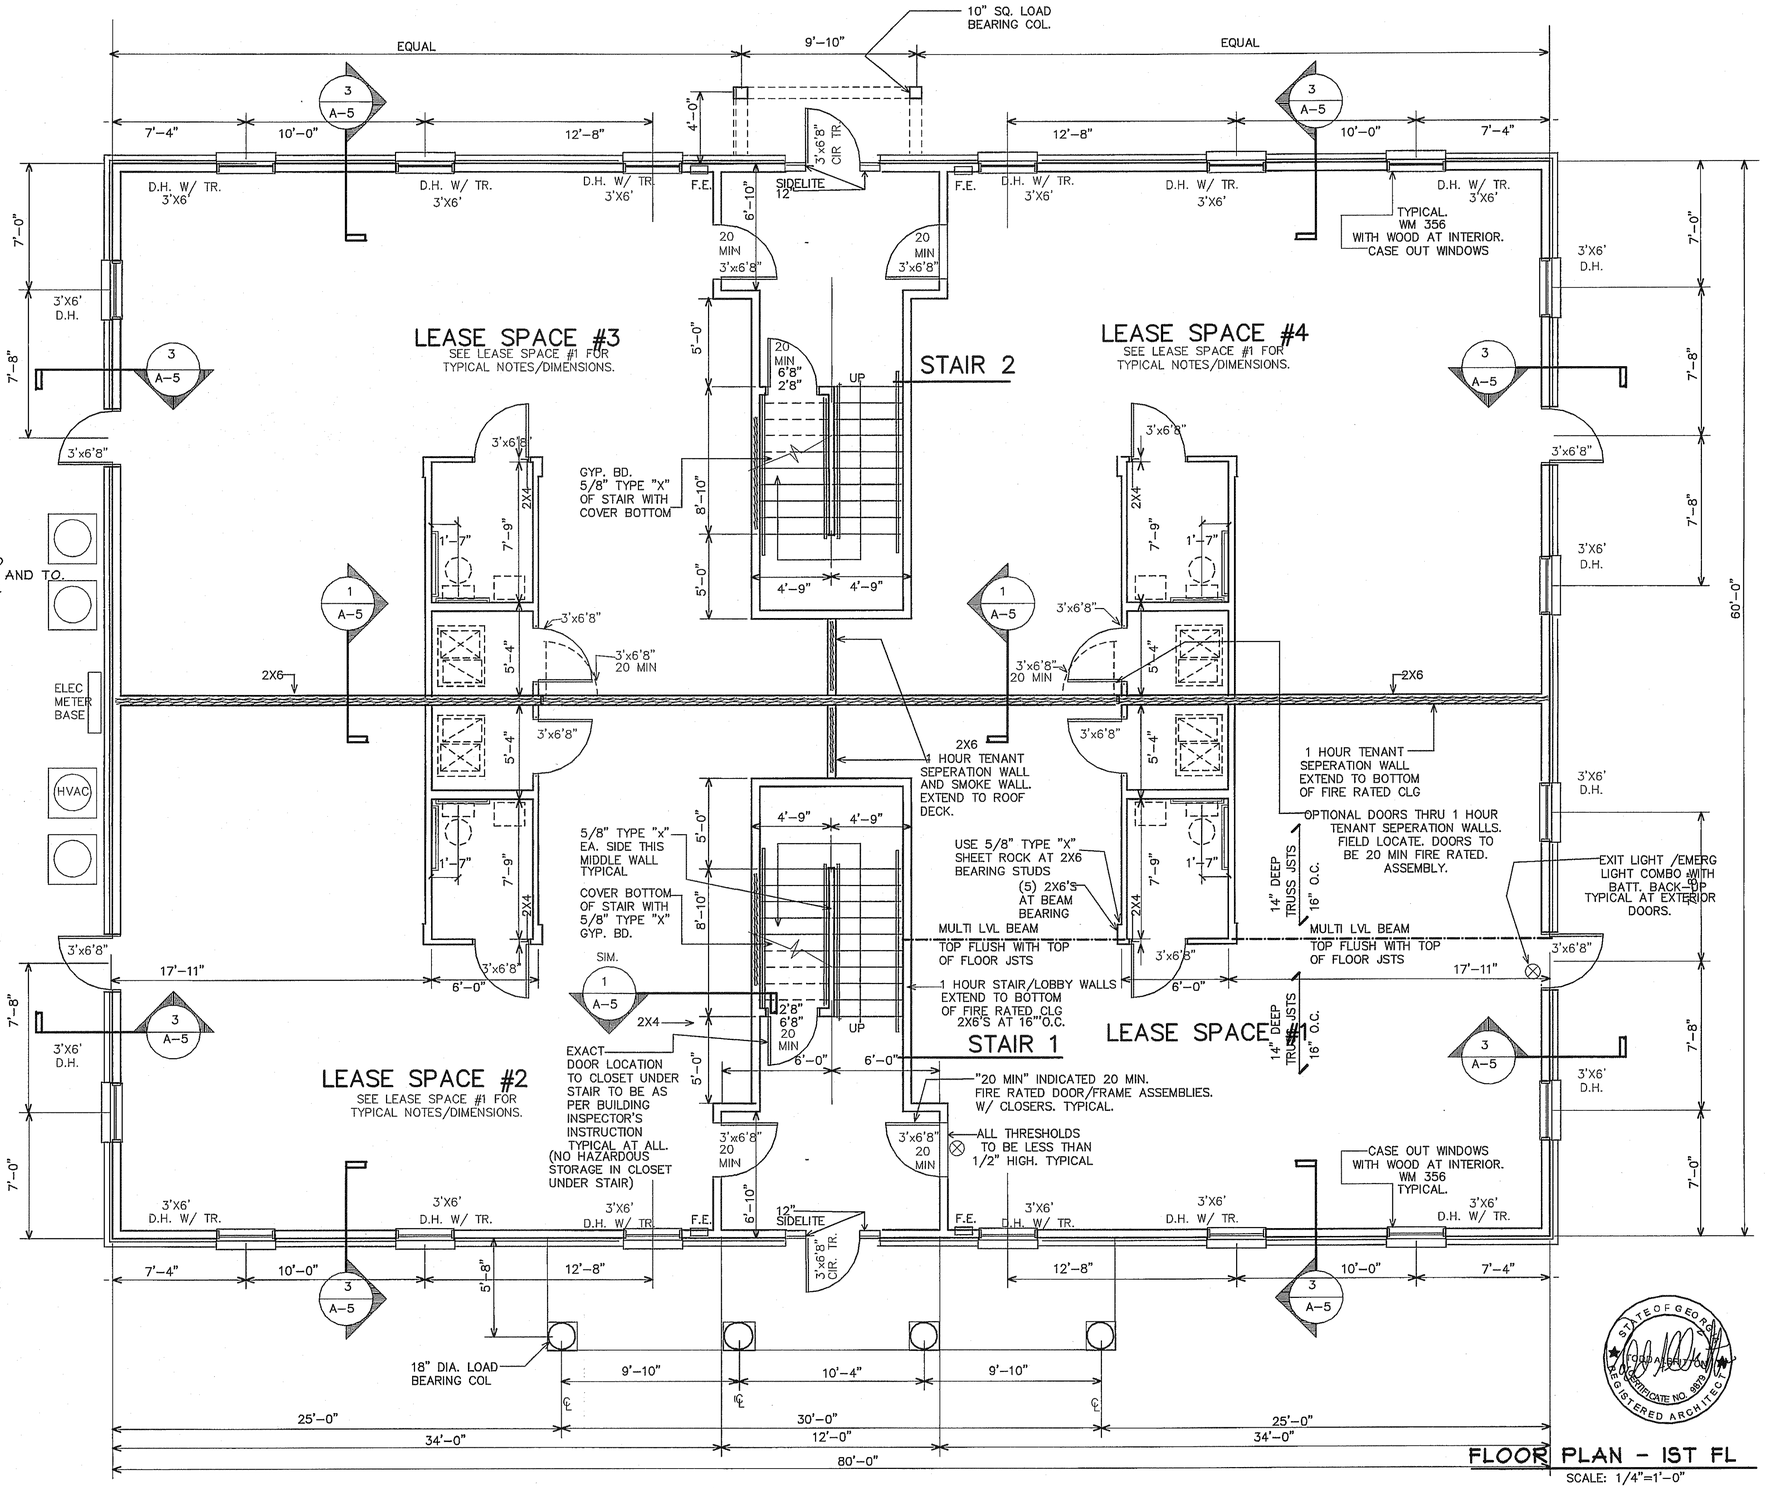

FLOOR PLAN - 1ST FL

SCALE: 1/4"=1'-0"

STATE OF GEORGIA
TODD ALBRITTON
CERTIFICATE NO. 6873
REGISTERED ARCHITECT

ALBRITTON & ASSOCIATES
Architects

202 East Main Street
Thomaston, Georgia 30286
706-647-3697

COPYRIGHT:
THESE DOCUMENTS, AS INSTRUMENTS OF SERVICE, REMAIN THE PROPERTY OF THE ARCHITECT AND NO PART THEREOF MAY BE USED OR REPRODUCED IN ANY FORM WITHOUT WRITTEN PERMISSION.

PROJECT LOCATION
GRIFFIN, GEORGIA

PLANS FOR USE AT LOCATION LISTED ABOVE ONLY.

PROJECT TITLE:

NEW OFFICE BUILDING

OWNER: ZIA, INC

DEVELOPER/BUILDER
STOL COMPANY

1 STORY

REVISIONS:

DATE:	REMARKS:

SHEET TITLE:

FLOOR PLAN

1ST FL

PROJECT NO.: ##

PROJECT DATE: ##

DRAWN BY: T. Albritton

CHECKED BY: T. Albritton

SHEET NO.

A-2A

OF ___