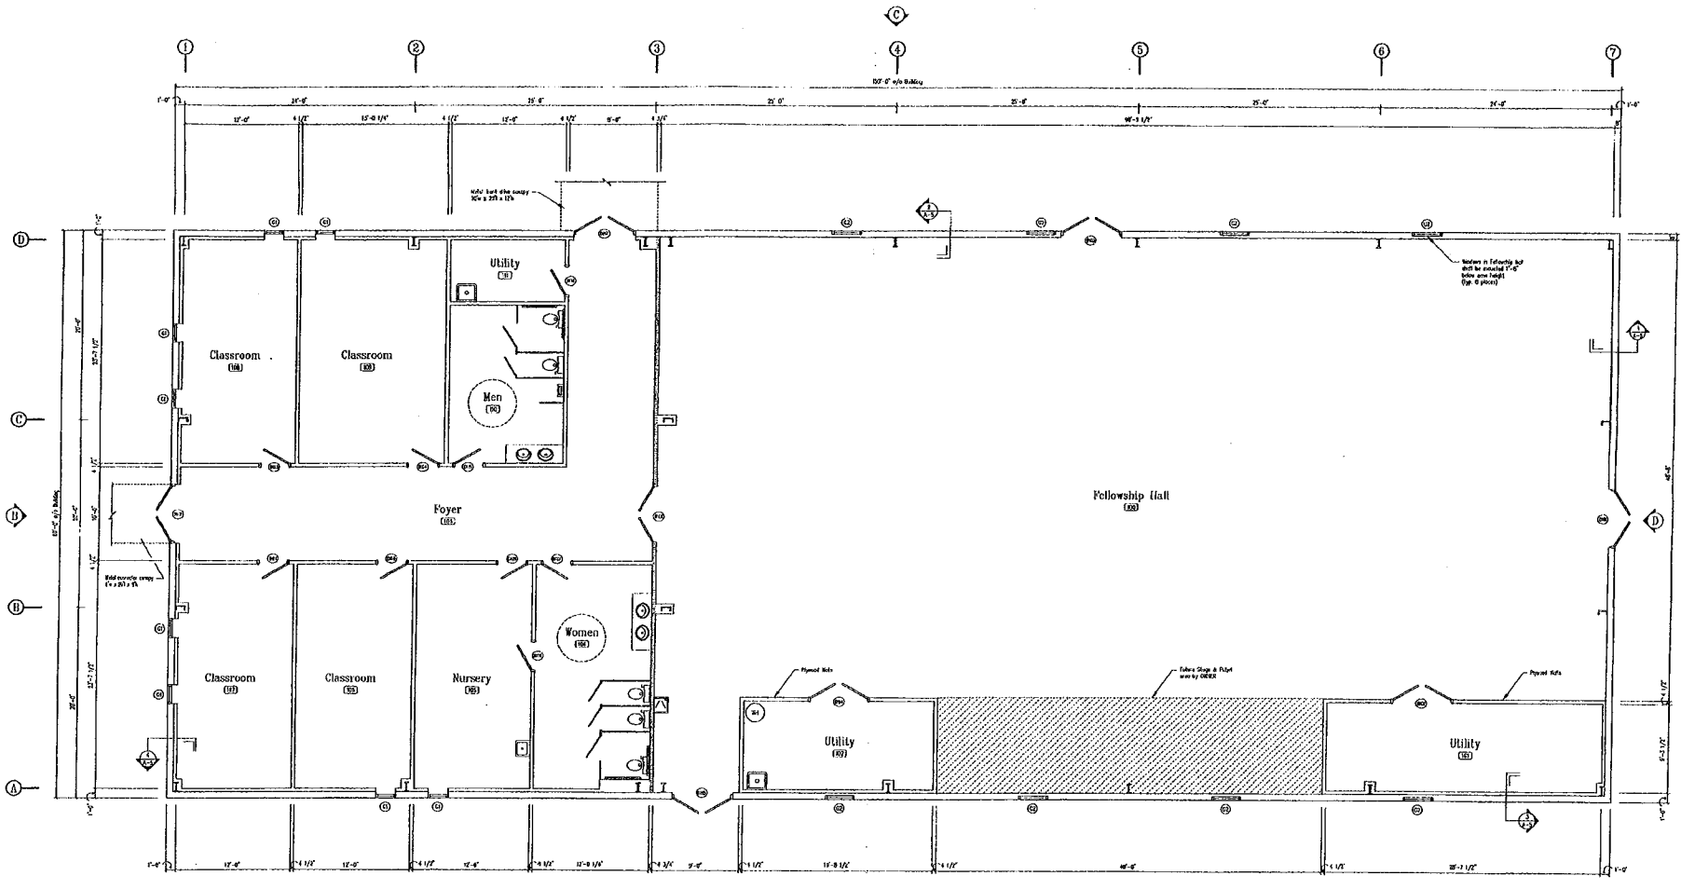


Building Floor Plan
Scale: 3/16" = 1'-0"

## Legend

- Door Number
- Room Finish Number
- Glass Number
- Standard partition, (1) layer gypsum each side
- 1 Hour wall, (1) layer 5/8" type "x" gypsum each side from floor to bottom of roof deck UL Design No. U419 or masonry wall wall with 1 hour construction per BOCA
- 2 Hour wall, (2) layers 5/8" type "x" gypsum each side from floor to bottom of roof deck UL Design No. U411 or masonry wall wall with 2 hour construction per BOCA

Plan North
N


SUNBELT BUILDERS
Sunbelt Builders
Architecture / Planning
10641 Highway 36
Covington, Georgia
30014
P. 770. 786. 3931
F. 770. 786. 3046


Revisions

| No. | Date | Description |
|---|---|---|

Issued For:

| Date | Description |
|---|---|
| 12-21-01 | Permit |

Seal: GEORGIA REGISTERED No. 3774 PROFESSIONAL ARCHITECT WILLIAM L. SIMMONS

Drawn By: mbm
Checked By: jh
Approved for Construction ☒
NOT Approved For Construction ☐
Preliminary ☐

Project Title
Brown Bridge Christian Church
10100 Brown Bridge Rd.
Covington, Georgia

Sheet Title
Floor Plan

File: B-93-BBCC-SP-01

| Project No. | Sheet No. |
|---|---|
| 01-02 | A-1 |

Scale: 3/16" = 1'-0"
2 of 14


DRAWINGS AND SPECIFICATIONS ARE INSTRUMENTS OF SERVICE AND SHALL REMAIN THE PROPERTY OF THE CORPORATION, NEITHER THE PROJECT FOR WHICH THEY ARE NOT TO BE USED IN OTHER PROJECTS OR EXTENSIONS TO THIS PROJECT EXCEPT BY AGREEMENT IN WRITING AND APPROPRIATE COMPENSATION TO THE CORPORATION.
Sunbelt Builders, Inc.